TRANSPORTATION
ENGINEERING
STANDARD DETAILS

TYPICAL COLLECTOR & LIGHT INDUSTRIAL BITUMINOUS STREET SECTION

TYPICAL COLLECTOR & LIGHT INDUSTRIAL BITUMINOUS STREET SECTION

NOT TO SCALE

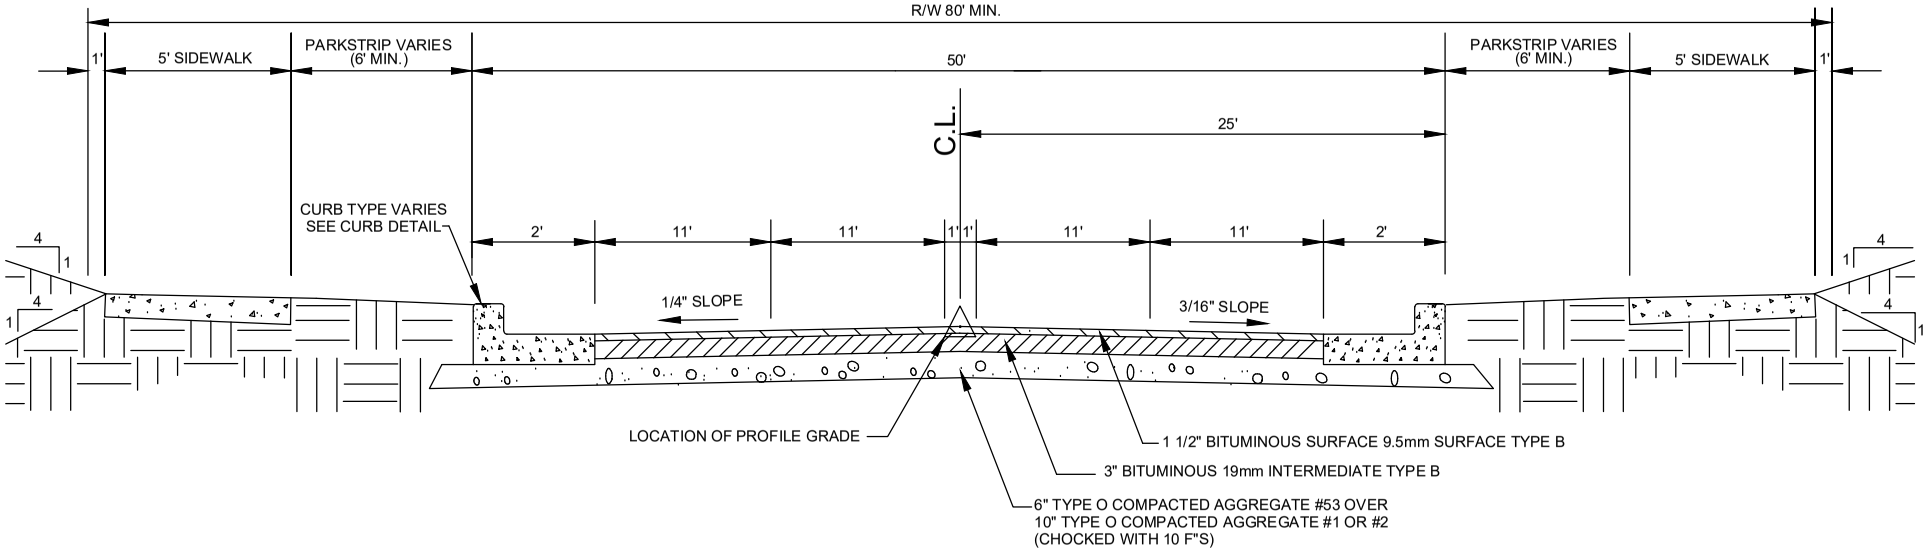

DATE: 06/17/22	NOT TO SCALE	APPROVED BY: P.Z.	SHEET NO: SECTIONS 2