TRANSPORTATION
ENGINEERING
STANDARD DETAILS

TYPICAL COLLECTOR CONCRETE STREET SECTION CENTER BI-DIRECTIONAL TURN LANE

TYPICAL COLLECTOR CONCRETE STREET SECTION CENTER BI-DIRECTIONAL TURN LANE

NOT TO SCALE

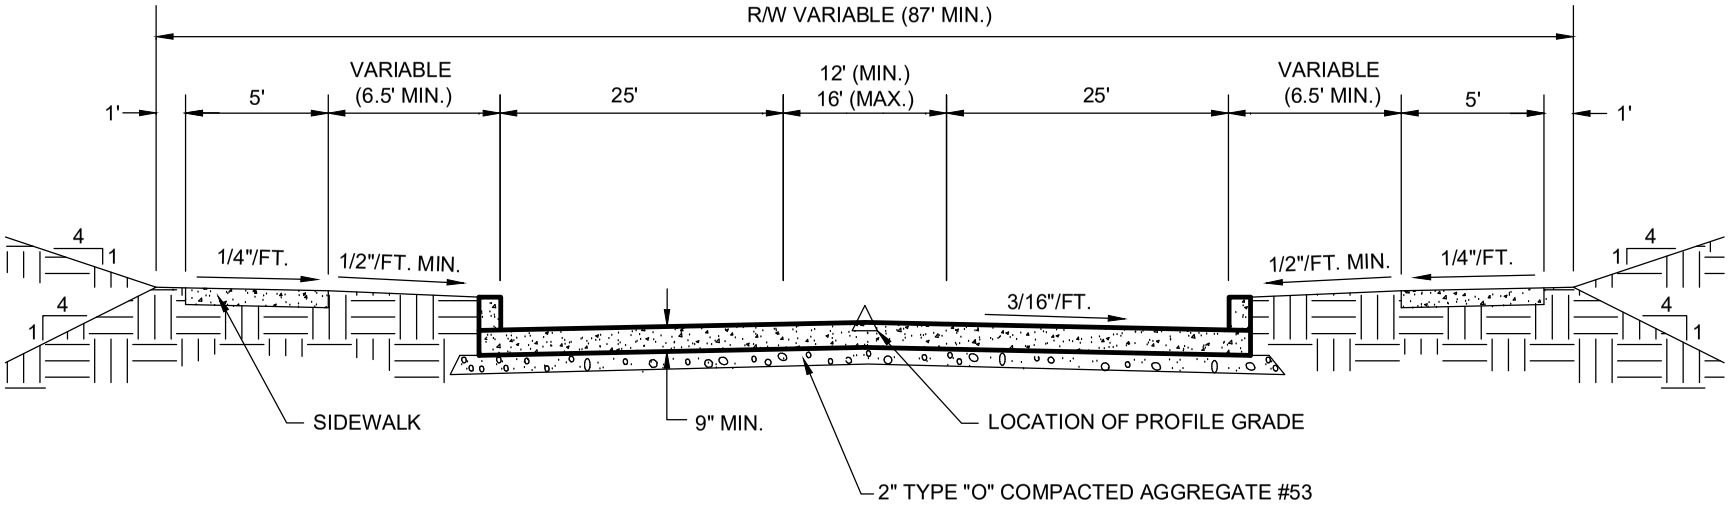

DATE: 09/27/21	NOT TO SCALE	APPROVED BY: P.Z.	SHEET NO: SECTIONS 6