3/18/2015 12:48 PM
G:\CU WATER RESOURCES\WATER RESOURCES SHARE\SHARED CADD FILES\STANDARDS & MANUALS\CADD STANDARDS - WORKING DOCS\CADD 5 - DRAFTING CONVENTIONS\XXXXXX - CADD STANDARDS 2013\DRAWINGS\SHEET TYPE EXHIBITS\EXHIBIT CADD5-6 - PLAN (C3D2013).DWG

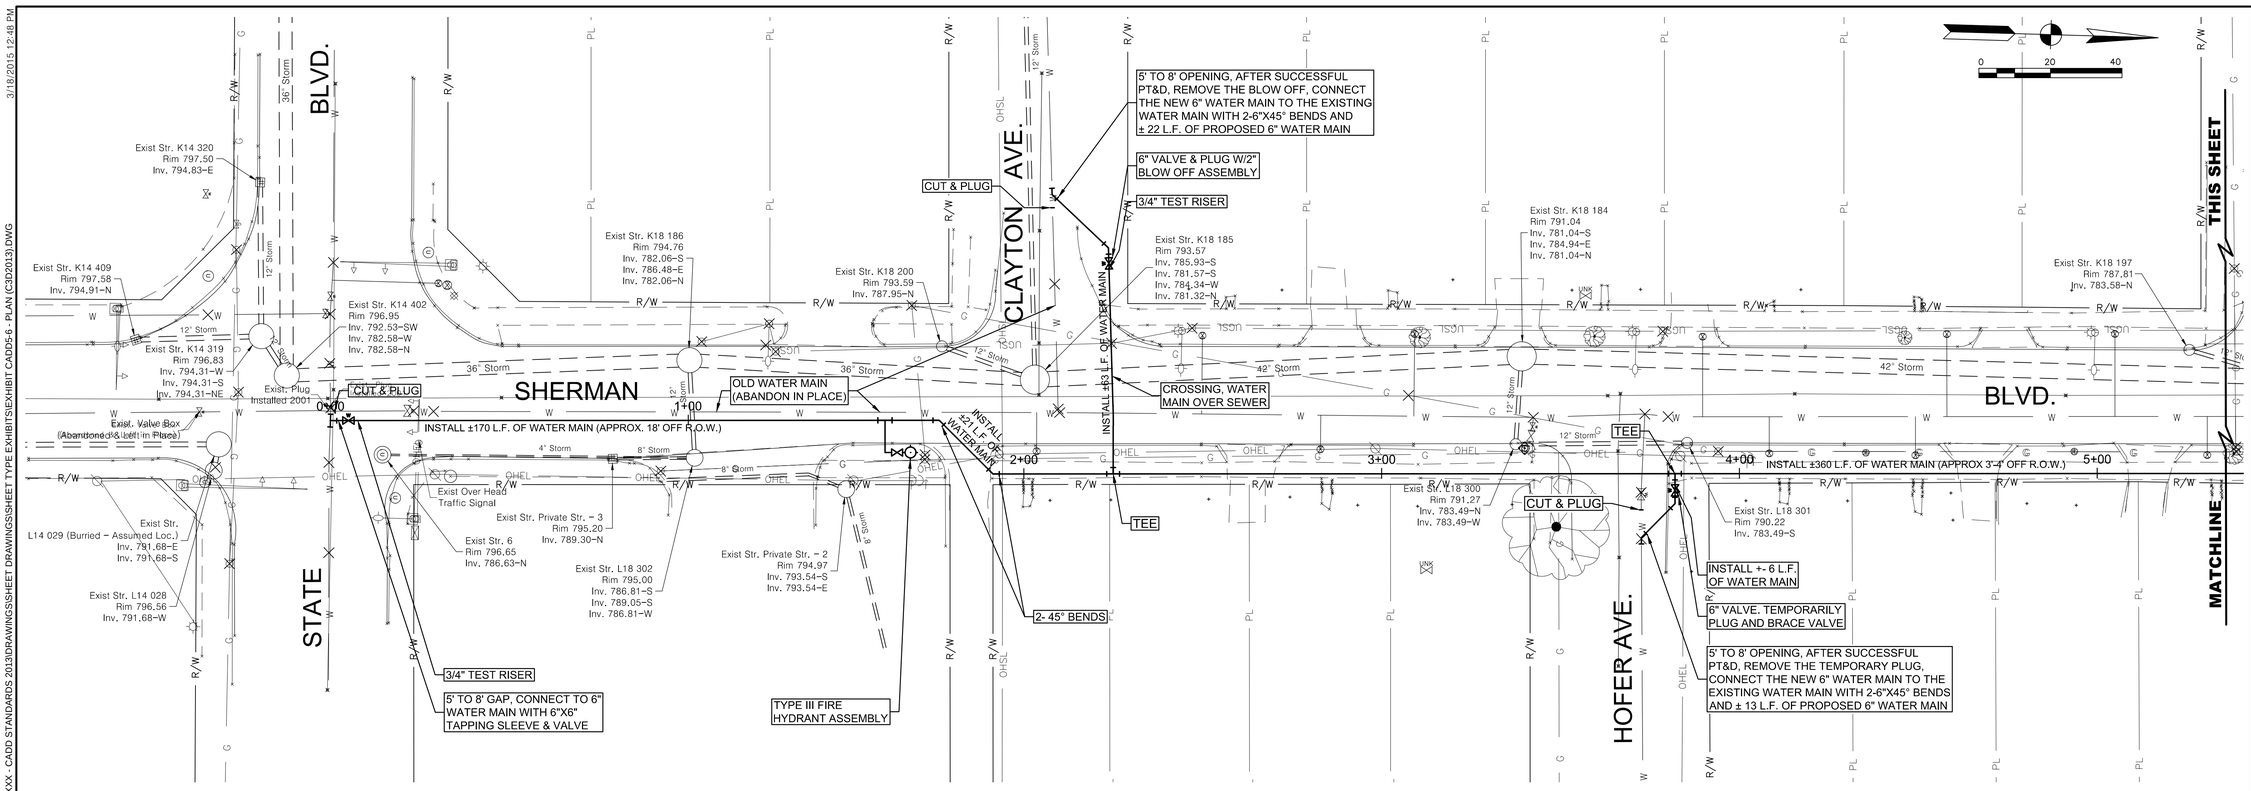

PLANS PREPARED BY:
FORT WAYNE
CITY UTILITIES ENGINEERING
CITIZENS SQUARE
200 E. BERRY ST., STE 250
FORT WAYNE, IN 46802

BY: _____ DATE: _____

BY: _____ DATE: _____

PROJECT NAME
CAN BE MULTIPLE LINES
(PROJECT LIMITS)

PREPARED FOR:
FORT WAYNE
CITY UTILITIES ENGINEERING
CITIZENS SQUARE
200 E. BERRY ST., STE 250
FORT WAYNE, IN 46802

30% PLANS NOT FOR CONSTRUCTION

12/31/13	REVISION NOTES	12/31/13	REVISION NOTES	12/31/13	REVISION NOTES	12/31/13	REVISION NOTES
12/31/13	REVISION NOTES	12/31/13	REVISION NOTES	12/31/13	REVISION NOTES	12/31/13	REVISION NOTES

W.O. NO:	#####
DWG NO:	##-#####
SURVEYED BY: SURVEYOR NAME	
DRAWN BY: CADD TECH NAME	
DESIGNED BY: DESIGNER NAME	
CHECKED BY: CHECKED BY NAME	
APPROVED BY: APPROVED BY NAME	
DATE:	8/18/14
SHEET TITLE:	

EXHIBIT CADD5-6
PLAN

C-107-09
SHEET 11 OF 17