TRANSPORTATION
ENGINEERING
STANDARD DETAILS

TYPICAL LOCAL / RESIDENTIAL BITUMINOUS STREET SECTION

TYPICAL LOCAL / RESIDENTIAL BITUMINOUS STREET SECTION

NOT TO SCALE

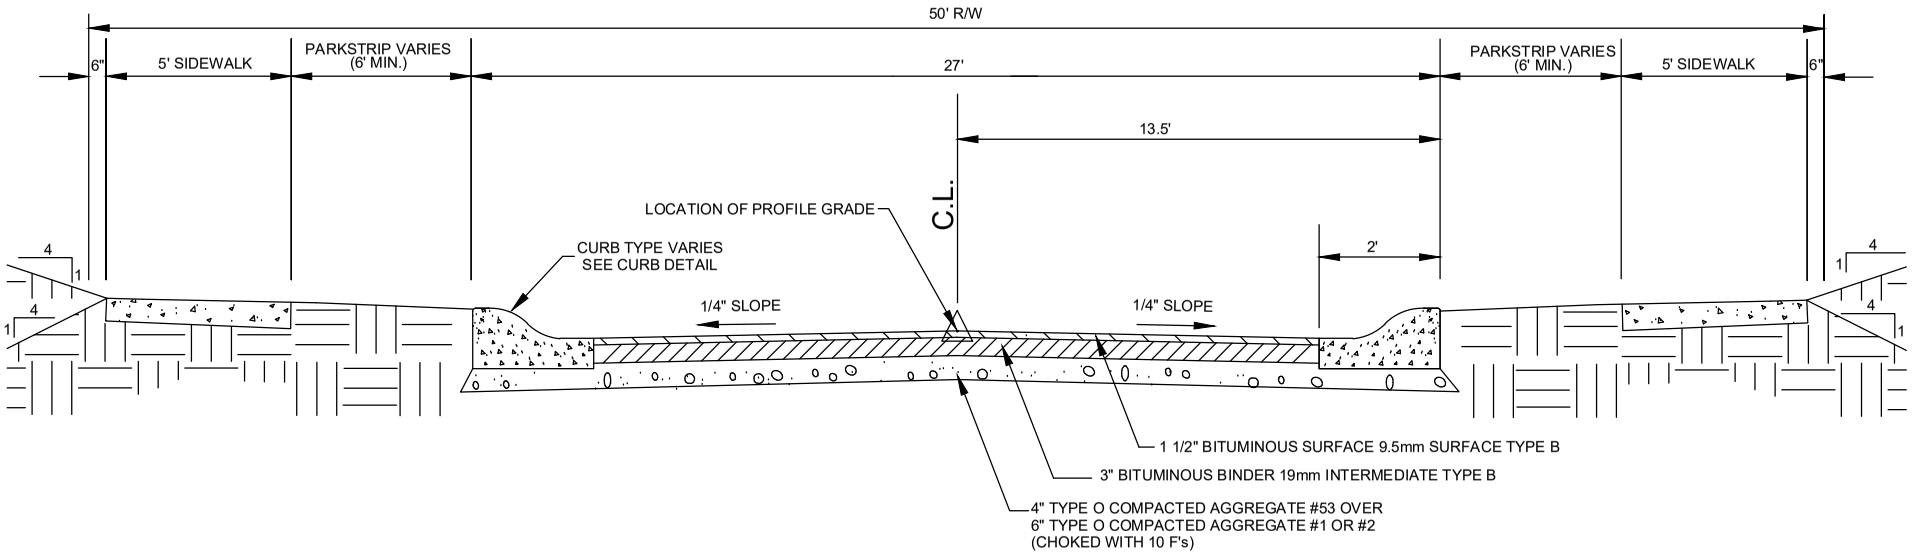

DATE: 06/17/22	NOT TO SCALE	APPROVED BY: P.Z.	SHEET NO: SECTIONS 1